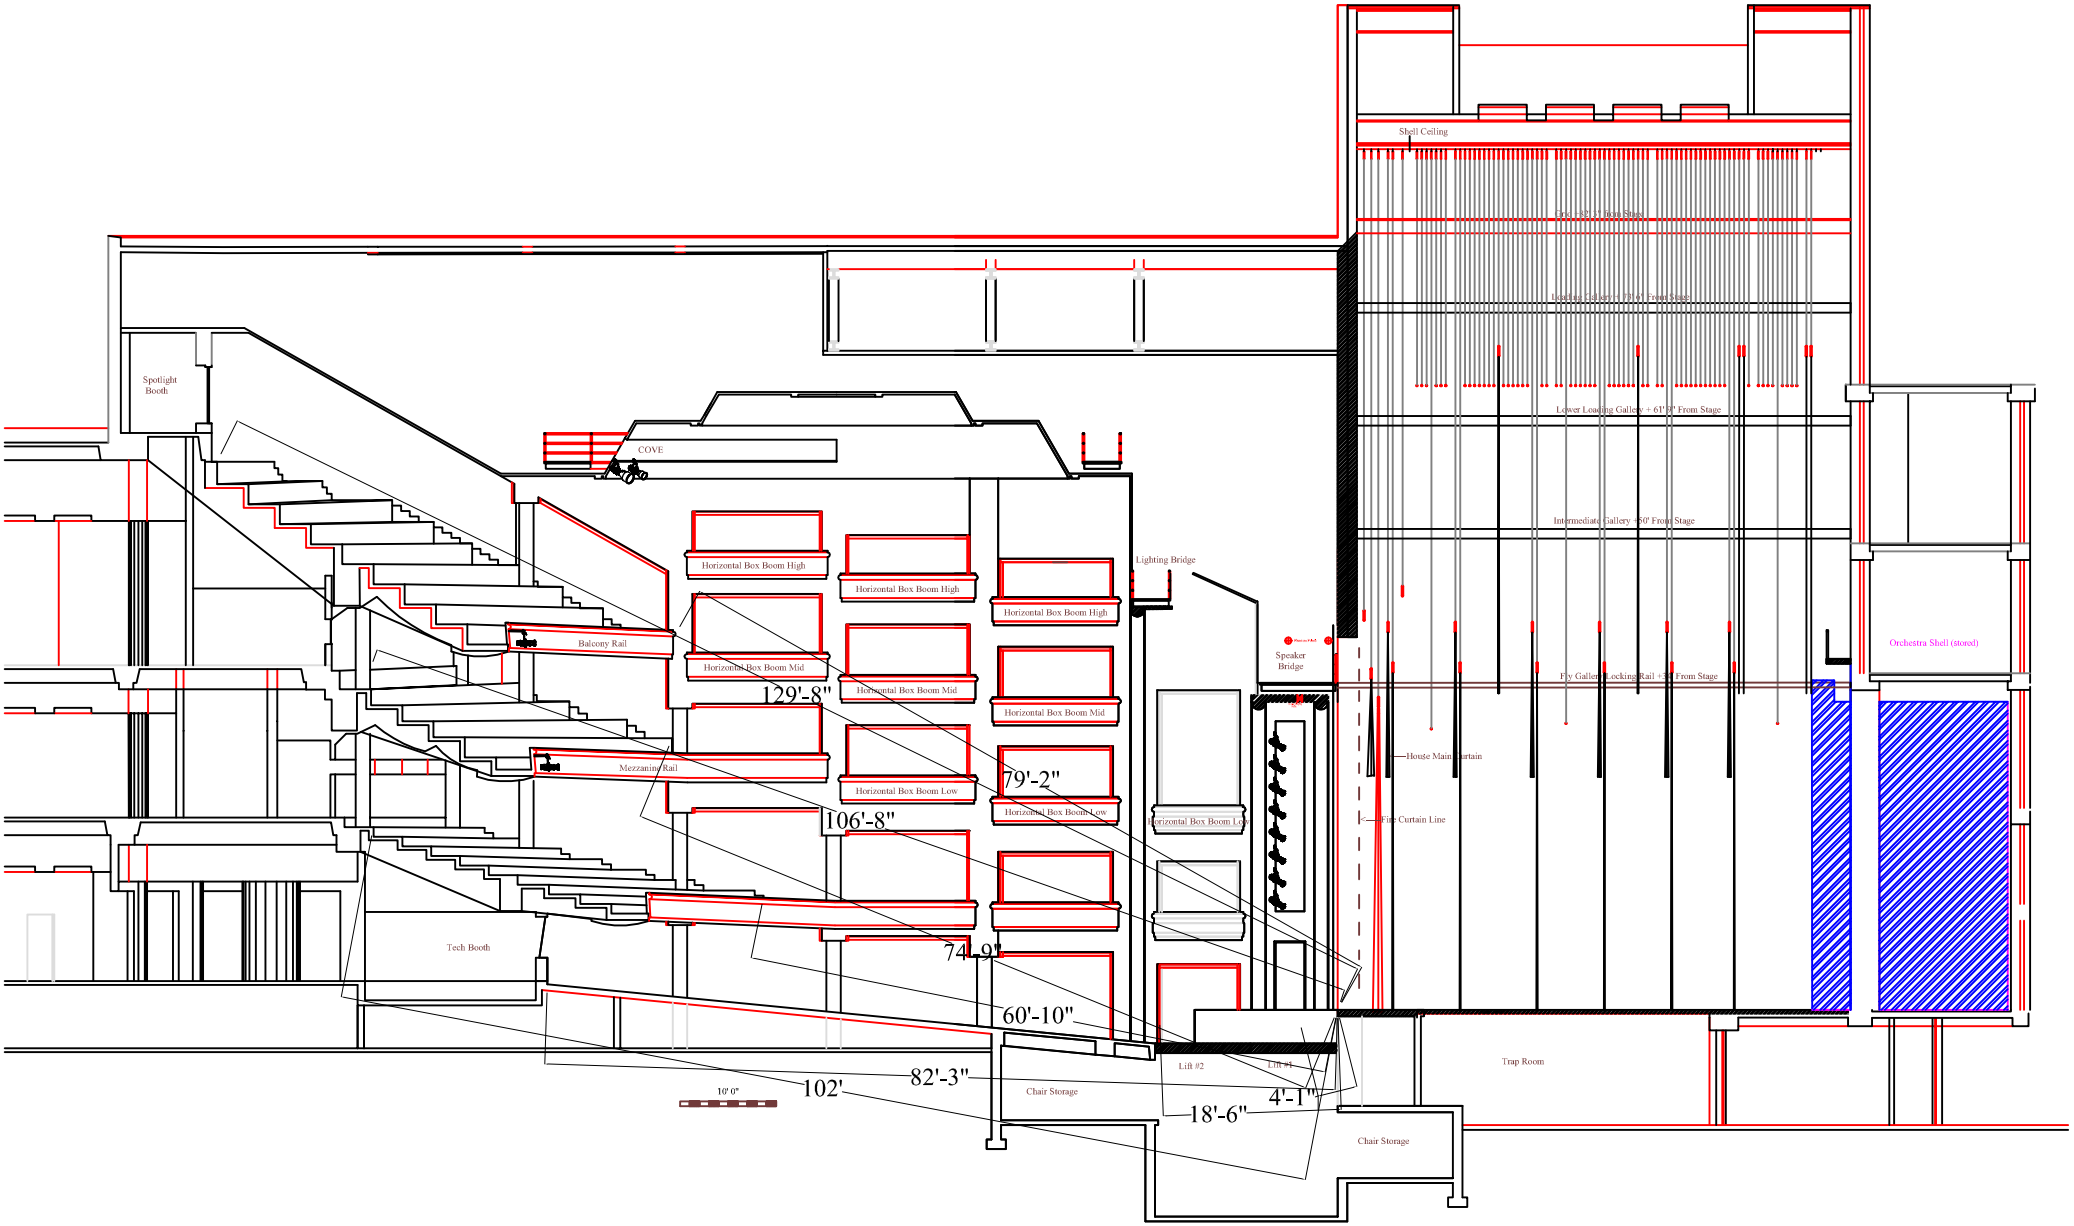
Spotlight Booth
COVE
Horizontal Box Boom High
Horizontal Box Boom High
Horizontal Box Boom High
Balcony Rail
Horizontal Box Boom Mid
Horizontal Box Boom Mid
Horizontal Box Boom Mid
129'-8"
Mezzanine Rail
Horizontal Box Boom Low
79'-2"
Horizontal Box Boom Low
106'-8"
Horizontal Box Boom Low
Tech Booth
74'-9"
60'-10"
102'
82'-3"
10' 0"
Chair Storage
Lighting Bridge
Speaker Bridge
Shell Ceiling
Lower Loading Gallery +61'-0" From Stage
Intermediate Gallery +50' From Stage
Fly Gallery Locking Rail +38' From Stage
House Main Curtain
Fire Curtain Line
Orchestra Shell (stored)
Lift #2
Lift #1
18'-6"
4'-1"
Trap Room
Chair Storage